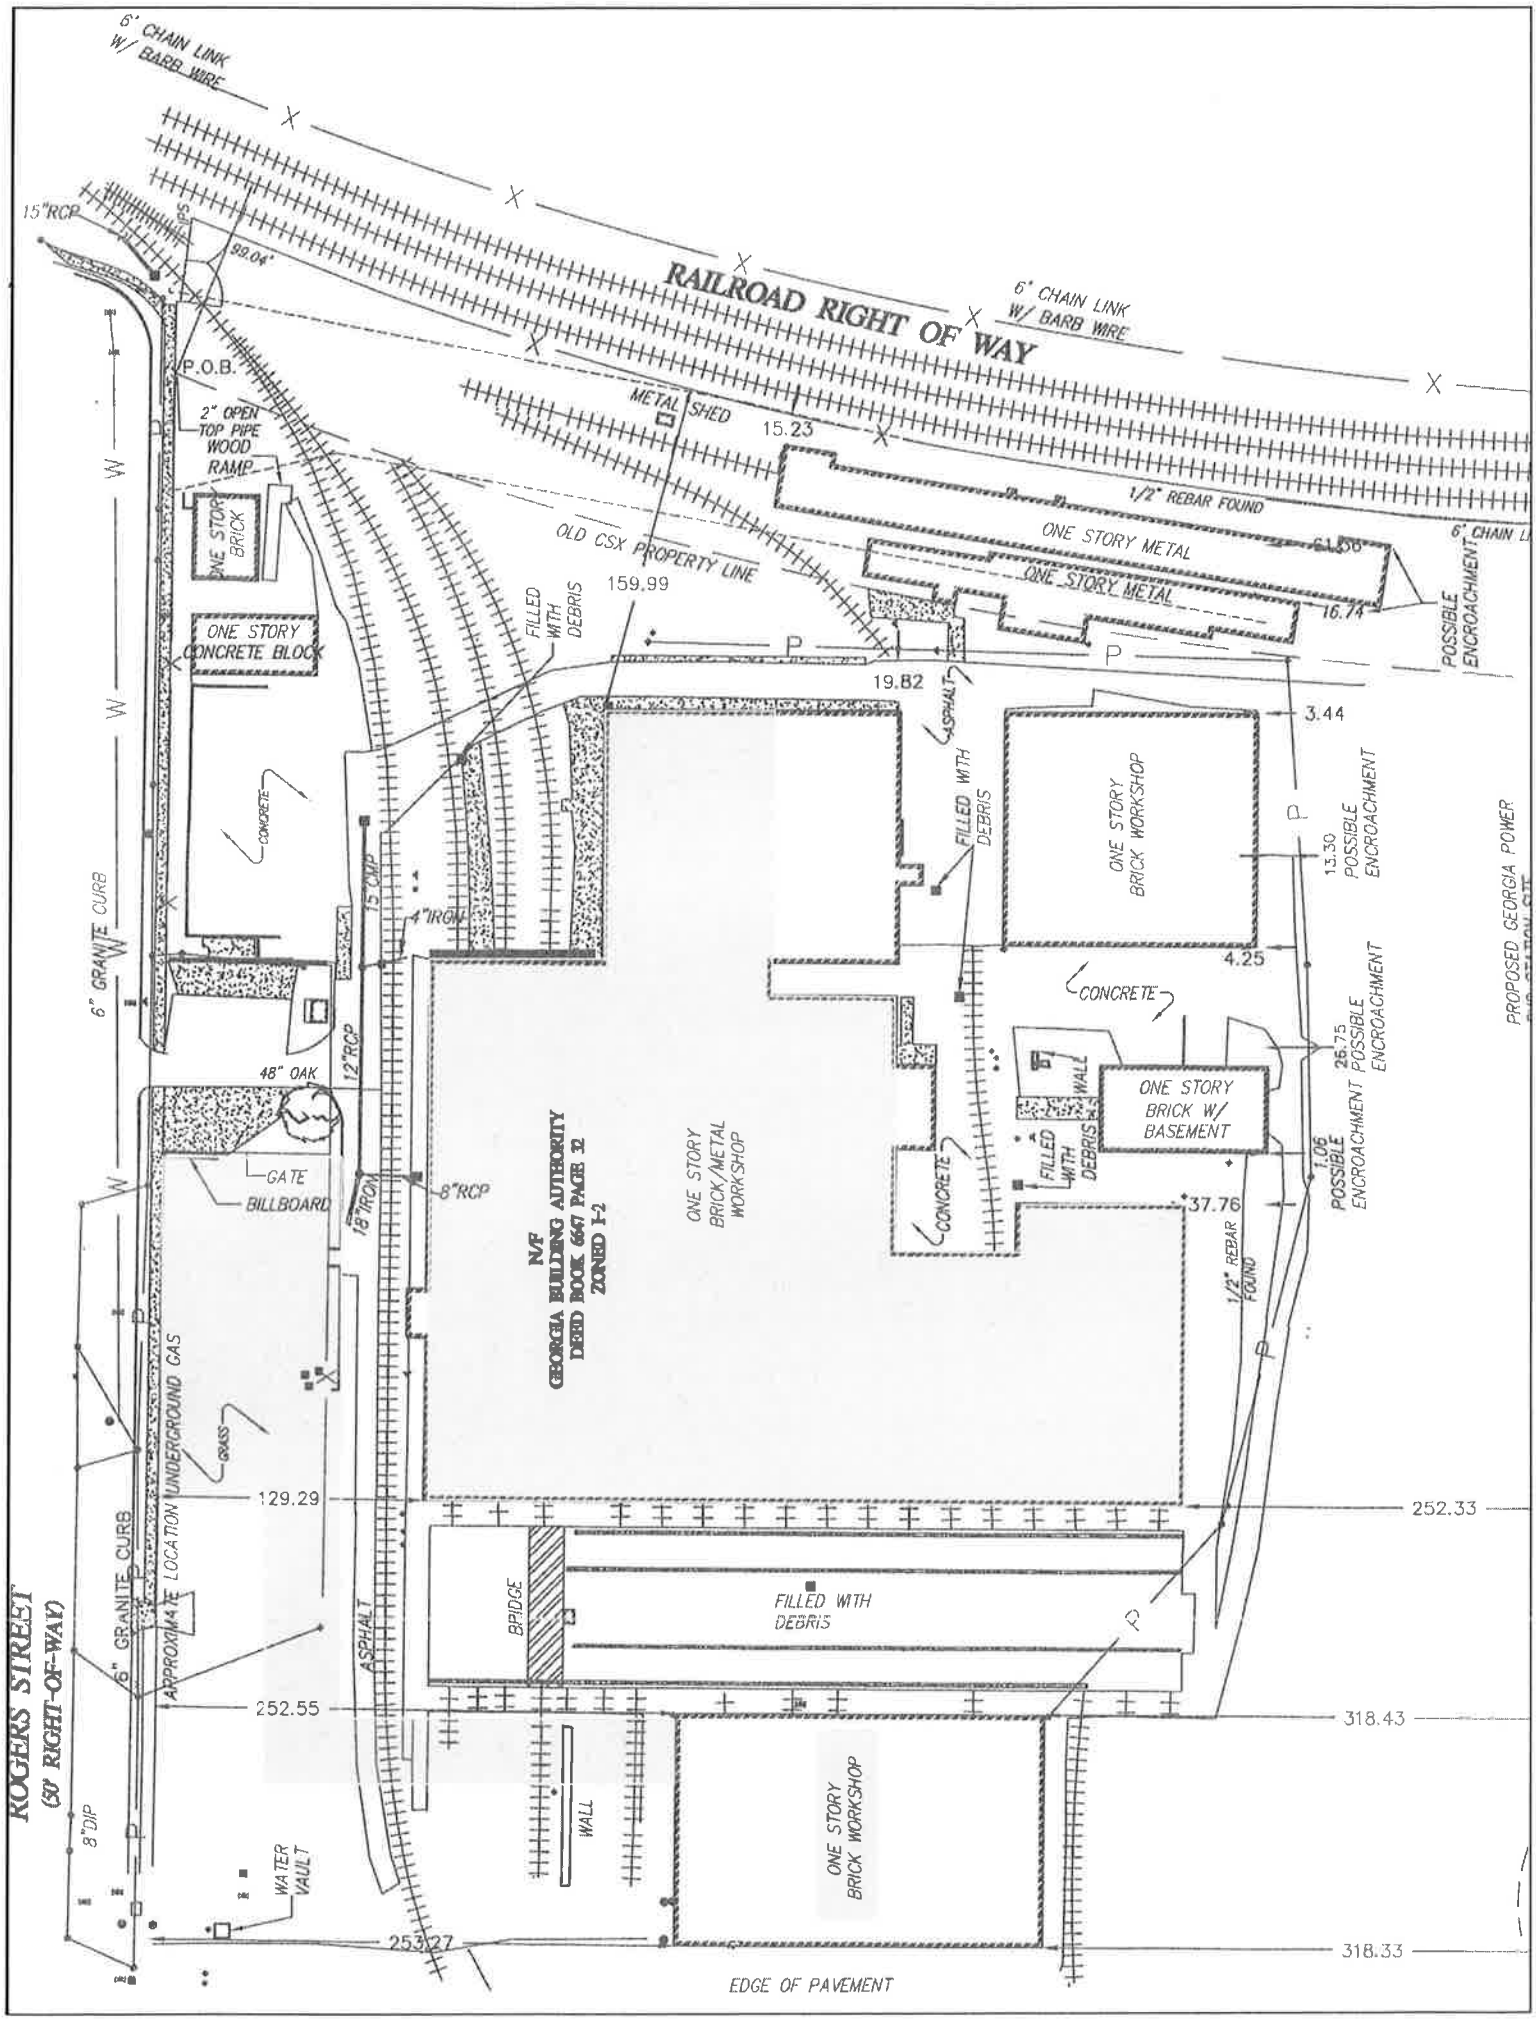
RAILROAD RIGHT OF WAY
6' CHAIN LINK W/ BARB WIRE
15"RCP
99.04'
P.O.B.
2" OPEN TOP PIPE WOOD RAMP
ONE STORY BRICK
ONE STORY CONCRETE BLOCK
METAL SHED
15.23
1/2" REBAR FOUND
ONE STORY METAL
61.56
ONE STORY METAL
16.74
POSSIBLE ENCROACHMENT
OLD CSX PROPERTY LINE
159.99
FILLED WITH DEBRIS
19.82
ASPHALT
3.44
ONE STORY BRICK WORKSHOP
13.30 POSSIBLE ENCROACHMENT
4.25
CONCRETE
26.75 POSSIBLE ENCROACHMENT
ONE STORY BRICK W/ BASEMENT
1.06 POSSIBLE ENCROACHMENT
37.76
1/2" REBAR FOUND
PROPOSED GEORGIA POWER
6" GRANITE CURB
15" CMP
4"IRON
12"RCP
48" OAK
GATE
BILLBOARD
18"IRON
8"RCP
N/F
GEORGIA BUILDING AUTHORITY
DEED BOOK 6647 PAGE 32
ZONED I-2
ONE STORY BRICK/METAL WORKSHOP
WALL
GRASS
APPROXIMATE LOCATION UNDERGROUND GAS
129.29
252.33
BRIDGE
FILLED WITH DEBRIS
ASPHALT
252.55
318.43
WALL
ONE STORY BRICK WORKSHOP
8"DIP
WATER VAULT
253.27
318.33
EDGE OF PAVEMENT
ROGERS STREET
(50' RIGHT-OF-WAY)