Parking Deck - Pedestrian & Road Closure Plan

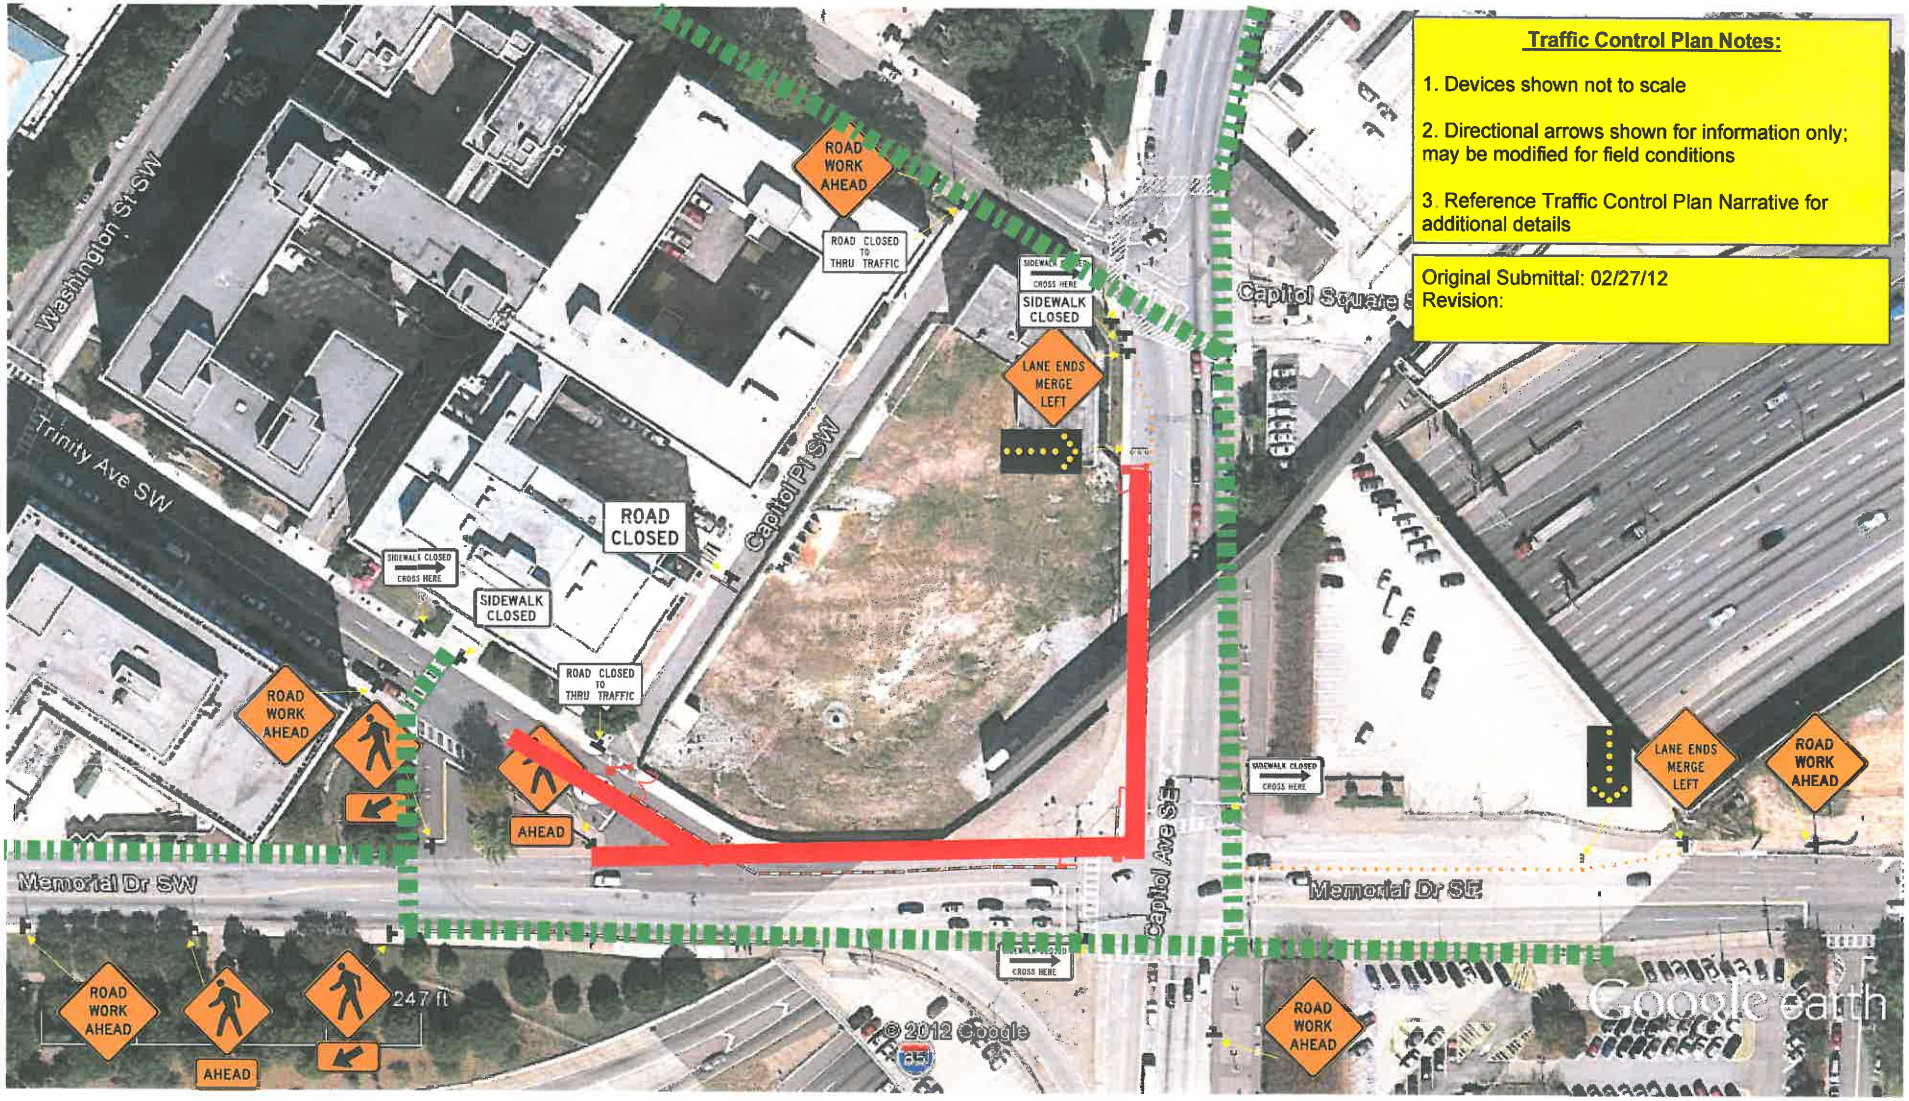

Traffic Control Plan Notes:

1. Devices shown not to scale
2. Directional arrows shown for information only; may be modified for field conditions
3. Reference Traffic Control Plan Narrative for additional details

Original Submittal: 02/27/12
Revision:

Manhattan
Building excellence.

Pedestrian Traffic

Road Closed